FilmL.A., Inc.
6255 W Sunset Blvd, 12th Floor
Hollywood, CA 90028
t: (213)977-8600 - f: (213)977-8601
www.filmla.com

Summary Information

Permit No: F00155517-A **Type of Permit:** FILMING **Release Date:** 08/26/2019

Production Company	SOUTH BAY PRODUCTIONS LLC PROPAGATE CONTENT, LLC
Insured Company Name	SOUTH BAY PRODUCTIONS LLC PROPAGATE CONTENT, LLC
Contact Phone No. 1	310-480-6793 N/A
Contact Phone No. 2	N/A 1626 N. WILCOX AVE, #648
Fax	LOS ANGELES, California 90028
Address	
Production Title	CHASERS
Type of Production	TV Drama

Producer	David Lincoln
Director	Robert Garant
1st AD	Dave Halls
Production Manager	n/a n/a
FilmL.A. Coordinator	Hans Groszkruger
Location Manager	Murray Miller
Primary Phone	Mobile - 310-480-6793
Secondary Phone	
Location Assistant	n/a n/a
Primary Phone	Mobile - 310-480-6793
Secondary Phone	

Fees

Posting Max	$621.00
Notification Charge	$173.00
FILMLA NON-REFUNDABLE FILM PERMIT RIDER FEE	$111.00
LA CITY FIRE SAFETY OFFICER	$2,052.00

Total Permit Fee $2,957.00

Number of Locations 1

NOT A PERMIT

FilmL.A., Inc.
6255 W Sunset Blvd, 12th Floor
Hollywood, CA 90028
t: (213)977-8600 - f: (213)977-8601
www.filmla.com

Summary Information

Location

Location 1 of 1

Permit Number F00155517-A
Production Company SOUTH BAY PRODUCTIONS LLC PROP...
Insured Company SOUTH BAY PRODUCTIONS LLC PROP...
Production Title CHASERS

Location Manager Murray Miller
Primary Phone Mobile - 310-480-6793
Secondary Phone

Location Address N Spring St & Baker St, Los Angeles, CA, 90012
Location Type Intersection
Prep Dates 8/27/2019 - 8/27/2019 07:00 - 15:00 1 day
Film Dates 8/27/2019 - 8/28/2019 15:00 - 09:00 1 day
Strike Dates 8/28/2019 - 8/28/2019 07:00 - 11:00
Open or Closed to the Public Open
Generic Conditions Community Survey Obtained
Must Maintain 5' Clearance on Sidewalks/Walkways
Must maintain local/emergency access
No cast or crew parking on area streets
Number of uniformed officers listed on the permit is a minimum requirement. Permittee remains responsible for deploying a sufficient number of uniformed officers to provide traffic and crowd control to ensure the safety of the film crew and the public.
Please see attached document Baker St & Aurora St (closure) - Chasers.pdf

Equipment on Location

Type	Quantity
5 or 10 ton trucks	5
Cast/Crew vehicles	65
Catering Truck	1
Condors	1
Cranes	1
Cube Trucks	3
Generator	1
Honey Wagons	1
Picture vehicles	3
Portable restrooms	1
Scissor Lifts	1
Semi Trucks	5
Stakebed Trucks	5
Trailers	3
Vans	4

Personnel on Location

Type	Quantity
Cast	5
Crew	85
Extras	25
LA City UFSO assigned	45770
Off-Duty/Retired LAPD Officer(s)	2

Filming Activities Atmospheric smoke effects (water based); Drive ups & away; Equipment on sidewalk, in curb lane & across street; Exterior Dialogue; Intermittent pedestrian control; Intermittent traffic control - 2 minutes standard; Wetdown; 20 background on street. Talent on Fire/ Car on fire/ talent smoking cigarette ;

NO PERMIT

FilmL.A., Inc.
6255 W Sunset Blvd, 12th Floor
Hollywood, CA 90028
t: (213)977-8600 - f: (213)977-8601
www.filmla.com

Summary Information — Location

Permit Number F00155517-A
Production Company SOUTH BAY PRODUCTIONS LLC PROP...
Insured Company SOUTH BAY PRODUCTIONS LLC PROP...
Production Title CHASERS

Location Manager Murray Miller
Primary Phone Mobile - 310-480-6793
Secondary Phone

Special Effects:

Type	No. Times Per Day	No. Takes Per Take
Fire Effects	6 - 10	6 - 10

Description of F/X Scene: Talent on Fire/ Car on fire/ talent smoking cigarette

Jurisdiction **Political:** Los Angeles City - Council District 01 **Police:** Los Angeles Police Department **Fire:** Los Angeles City

Thomas Guide **Page:** 634 **Grid:** H1

Approvals

FILML.A. CLOSURES	Joshua Mingo
LOS ANGELES CITY DEPARTMENT OF PUBLIC WORKS	Vanessa Martin
LOS ANGELES CITY POLICE DEPARTMENT	Melissa Hernandez
LOS ANGELES CITY FIRE DEPARTMENT - FILM UNIT	Kanisha Leonard

Coordinator Note UFSO 8/27 1500 TO 8/28 0900 (ONE DATE)
UFSO TO START AT SPRING ST AND BAKER LOCATION AND FOLLOW TO BROADWAY BRIDGE LOCATION

Coordinator Note RIDER "A" RELEASES LOCATION

Parking

Base Camp Location Type : Other Location	1736 N Spring St, Los Angeles, CA, 90012	**Crew Parking** Location Type : Other Location	1736 N Spring St, Los Angeles, CA, 90012

Posting "No Parking" signs B/S BAKER ST, N. SPRING ST EAST TO THE DEAD END
B/S AURORA ST., BAKER ST. TO SPRING ST.

Approximate Footage more than 1800 **Log Number** 252429

Date(s) 8/27/2019 to 8/28/2019 **Time(s)** 00:00 to 00:00

Lane / Full Closure FULL CLOSURE: BAKER ST, N. SPRING ST EAST TO THE DEAD END
Approximate Footage 0 - 300

Date(s) 8/27/2019 to 8/27/2019 **Time(s)** 22:00 to 04:00

NOT A PERMIT

Permit #E0015551-A

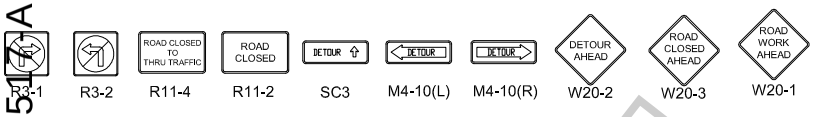

TRAFFIC SIGNAL

TRAFFIC CONE

TYPE I W/ SIGN

HIGH LEVEL WARNING DEVICE

TYPE III BARRICADE WITH SIGN

TYPE III BARRICADE

ALL TRAFFIC CONTROL WILL BE INSTALLED TO MEET OR EXCEED THE LATEST CA-MUTCD MINIMUM REQUIREMENTS

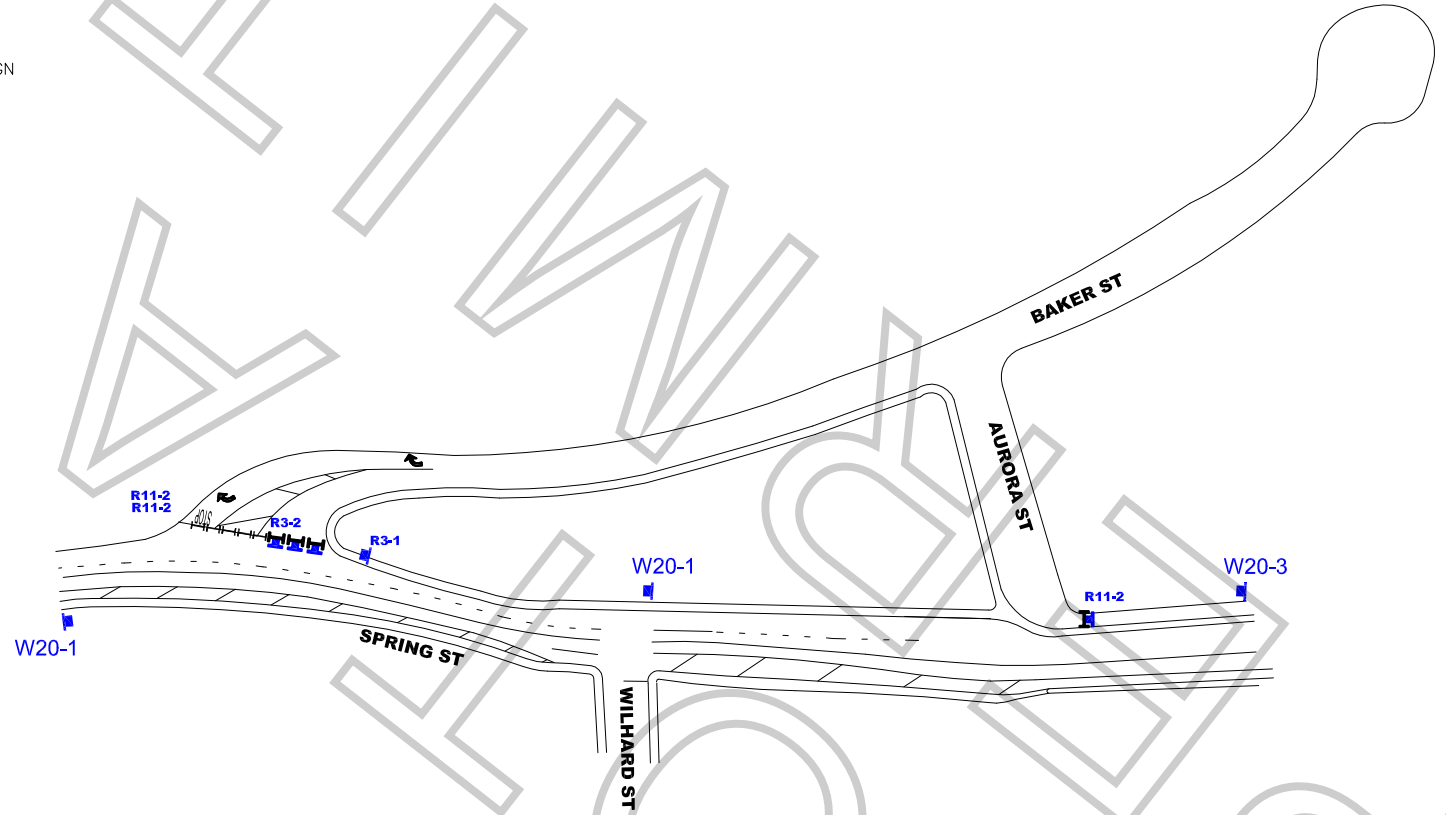

FINAL

WORK ZONE TRAFFIC CONTROL PLAN
GENERAL NOTES

1. DATE/TIME: 8-27-19 FROM 22:00 HOURS TO 04:00 HOURS.

2. ALL SIGNING, STRIPING, AND TRAFFIC CONTROL DEVICES SHALL CONFORM TO THE (CURRENT) STATE OF CALIFORNIA DEPARTMENT OF TRANSPORTATION (CALTRANS) STANDARD PLANS AND STANDARD SPECIFICATIONS, CALIFORNIA MUTCD, AND ANY ADDENDUMS THERETO, AND AS SHOWN ON THESE PLANS, SYMBOLS AND ABBREVIATIONS USED ARE SHOWN ON CALTRANS STANDARD PLANS.
3. THERE WILL BE NO INTERFERENCE WITH TRAFFIC SIGNALS OR CROSSWALKS.
4. CONES WILL BE 28" MINIMUM HEIGHT AND HAVE REFLECTORIZED SLEEVES FOR NIGHT WORK.
5. POLICE WILL DIRECT TRAFFIC IF NECESSARY.

TCP FOR: SOUTH BAY PRODUCTIONS:
"CHASERS"

LOCATION:
BAKER ST CLOSURE FROM SPRING ST NORTH TO END
AURORA ST CLOSURE FROM BAKER TO END
LOS ANGELES, CALIFORNIA

CONTACT: MIKE WEBSTER
OFFICE# 323-579-1173
MURRAY MILLER
PH# 310-480-6793

JCL TRAFFIC SERVICES
(213) 622-9775
C31-CA Lic # 805357

DATE | REVISIONS

DRAFTER: MARIO MENJIVAR
SCALE: N.T.S.
FILM LA: HG